356,000
2,095,000

356,000
2,097,000

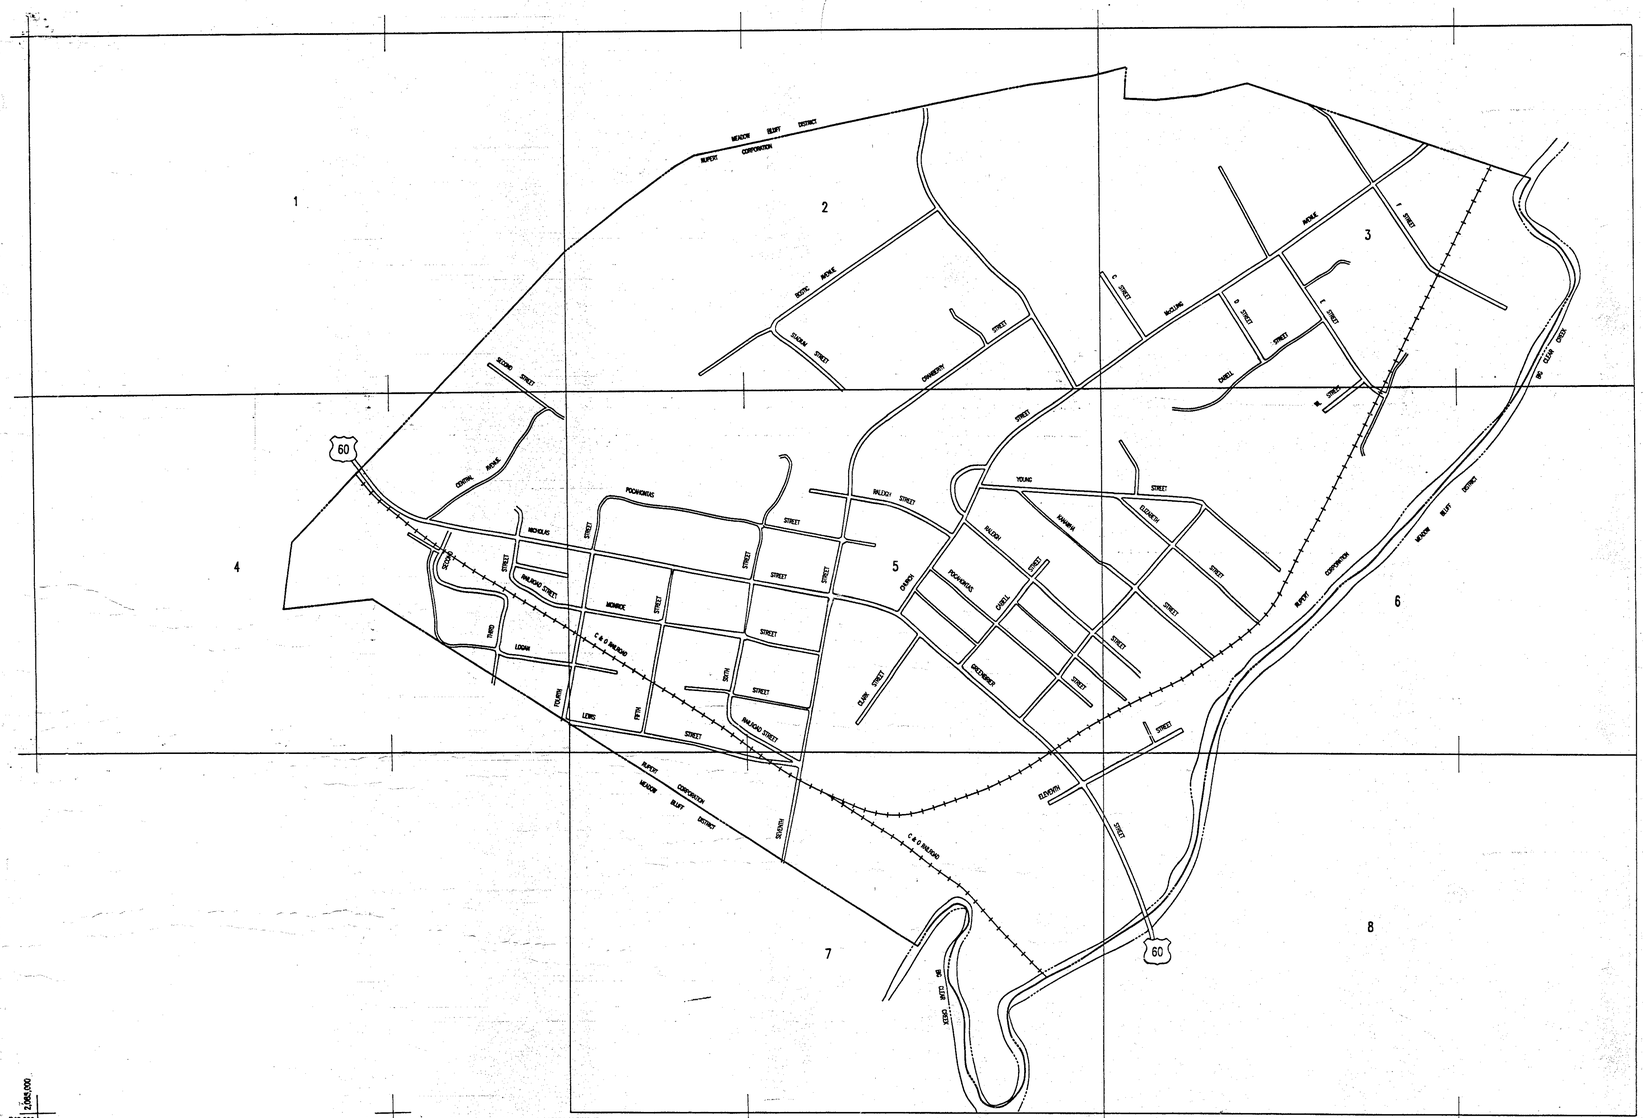

2,095,000
343,000

2,097,000
348,000

MAPPER'S COPY

West Virginia State Tax Department
For Tax Purposes Only

Base Mapping – Prepared By
Pentree, Inc.
Oak Hill, West Virginia

Cadastral Mapping – Prepared By
Brackenrich & Associates, Inc.
Lewisburg, West Virginia

LEGEND

Property line		Original lot line or interior tract	
Roadway		Deed lot number	(15)
Water		Parcel or index number	(5)
Corporation line		Improvement	○
District line		Railroad	
County line		Scaled dimension	8
Sh...		Deed	(B)
		Calculated area	(C)

RESTRICTION

All tax maps created under the provisions of reappraisal legislation are the property of the State of West Virginia and the reproduction, copying, distribution or sale of such tax maps or any copies tha... ut the written permission of the State Ta... r is prohibited by law.

REVISIONS

N

1"

GREENBRIER COUNTY

STATE OF WEST VIRGINIA

Lewisburg, West Virginia

RUPERT CORPORATION
INDEX
SHEET 1 of 1

Scale: 1" = 400'