SPRING HILL MAP 30

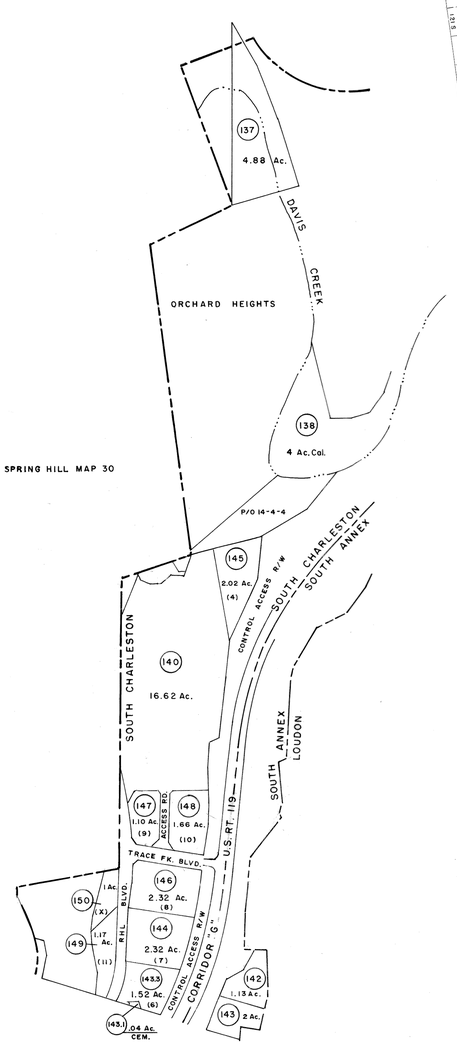

SOUTH ANNEX MAP 6D

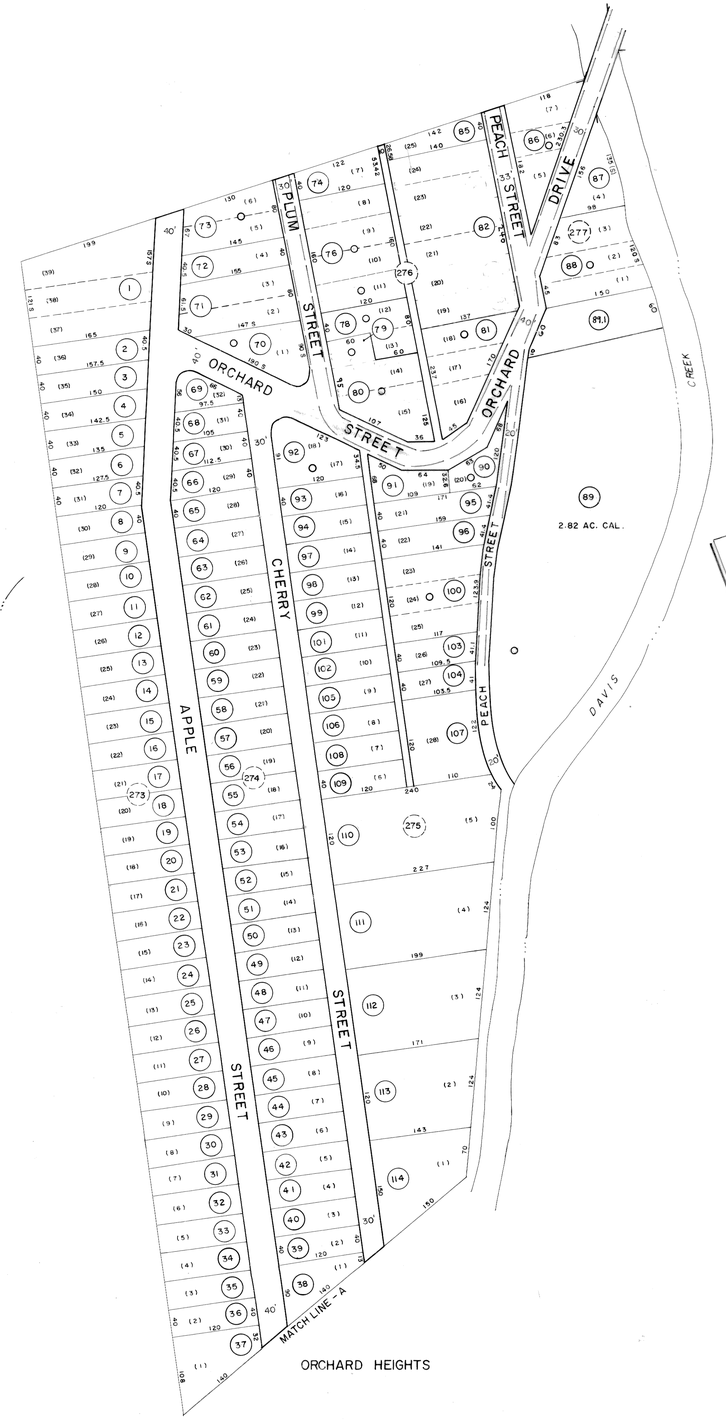

ORCHARD HEIGHTS

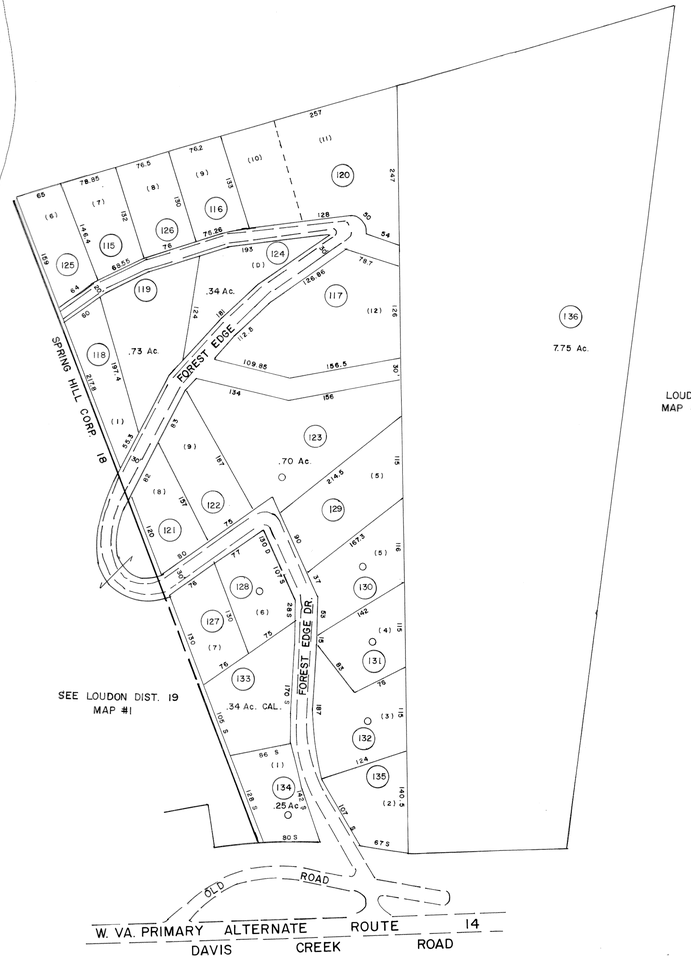

FOREST EDGE

LOUDON DIST. 19
MAP # 2 P-18

DRAFTED BY: AM
CHECKED BY: ES

NOTE: PARCEL NO. 75,77 & 84 NOT USED.

FOR TAX PURPOSES ONLY

PREPARED BY

AERO SERVICE CORPORATION
A DIVISION OF LITTON INDUSTRIES
210 E. COURTLAND ST. PHILADELPHIA, PA. 19120

AMERICAN AIR SURVEYS, INC.
907 PENN AVENUE, PITTSBURGH 22, PA.
NEW YORK ATLANTA

Legend

Property Line		Original lot line	
Right of way line		Deed lot number (in parenthesis)	(15)
Edge of pavement or roadway		Parcel or index number (in circle)	(99)
Corporation line		Improvement	○
District line		Railroad	
County line		Scaled Dimension	S
Stream		Original block number	(22)
		CALCULATED AREA	CAL.

Revisions

1		3-16-76	T.G.	9	11-1-97	J.E.B	17
2		11/17/77	SLR	10	1-1-99	J.E.B	18
3		Revised to 7-1-82	TDF	11	2-14-2000	J.A.B.	19
4		Revised to 7-1-85	TDF	12	3-30-01	J.A.B.	20
5	OGIS	4-11-94	CS	13	5-31-01	J.A.B.	21
6	O.G.I.S	7-1-94	J.E.B	14			22
7	O.G.I.S	9-1-96	J.E.B	15			23
8		2-26-97	J.E.B	16			24

KANAWHA COUNTY

Office of Assessor

CHARLESTON, WEST VIRGINIA

SOUTH CHARLESTON CORPORATION
DISTRICT - 22

Map No. 40

Photo No.: 156 Scale: 1" = 100'

Date, Photography: April, May 1964 Date, Map: 1-31-66