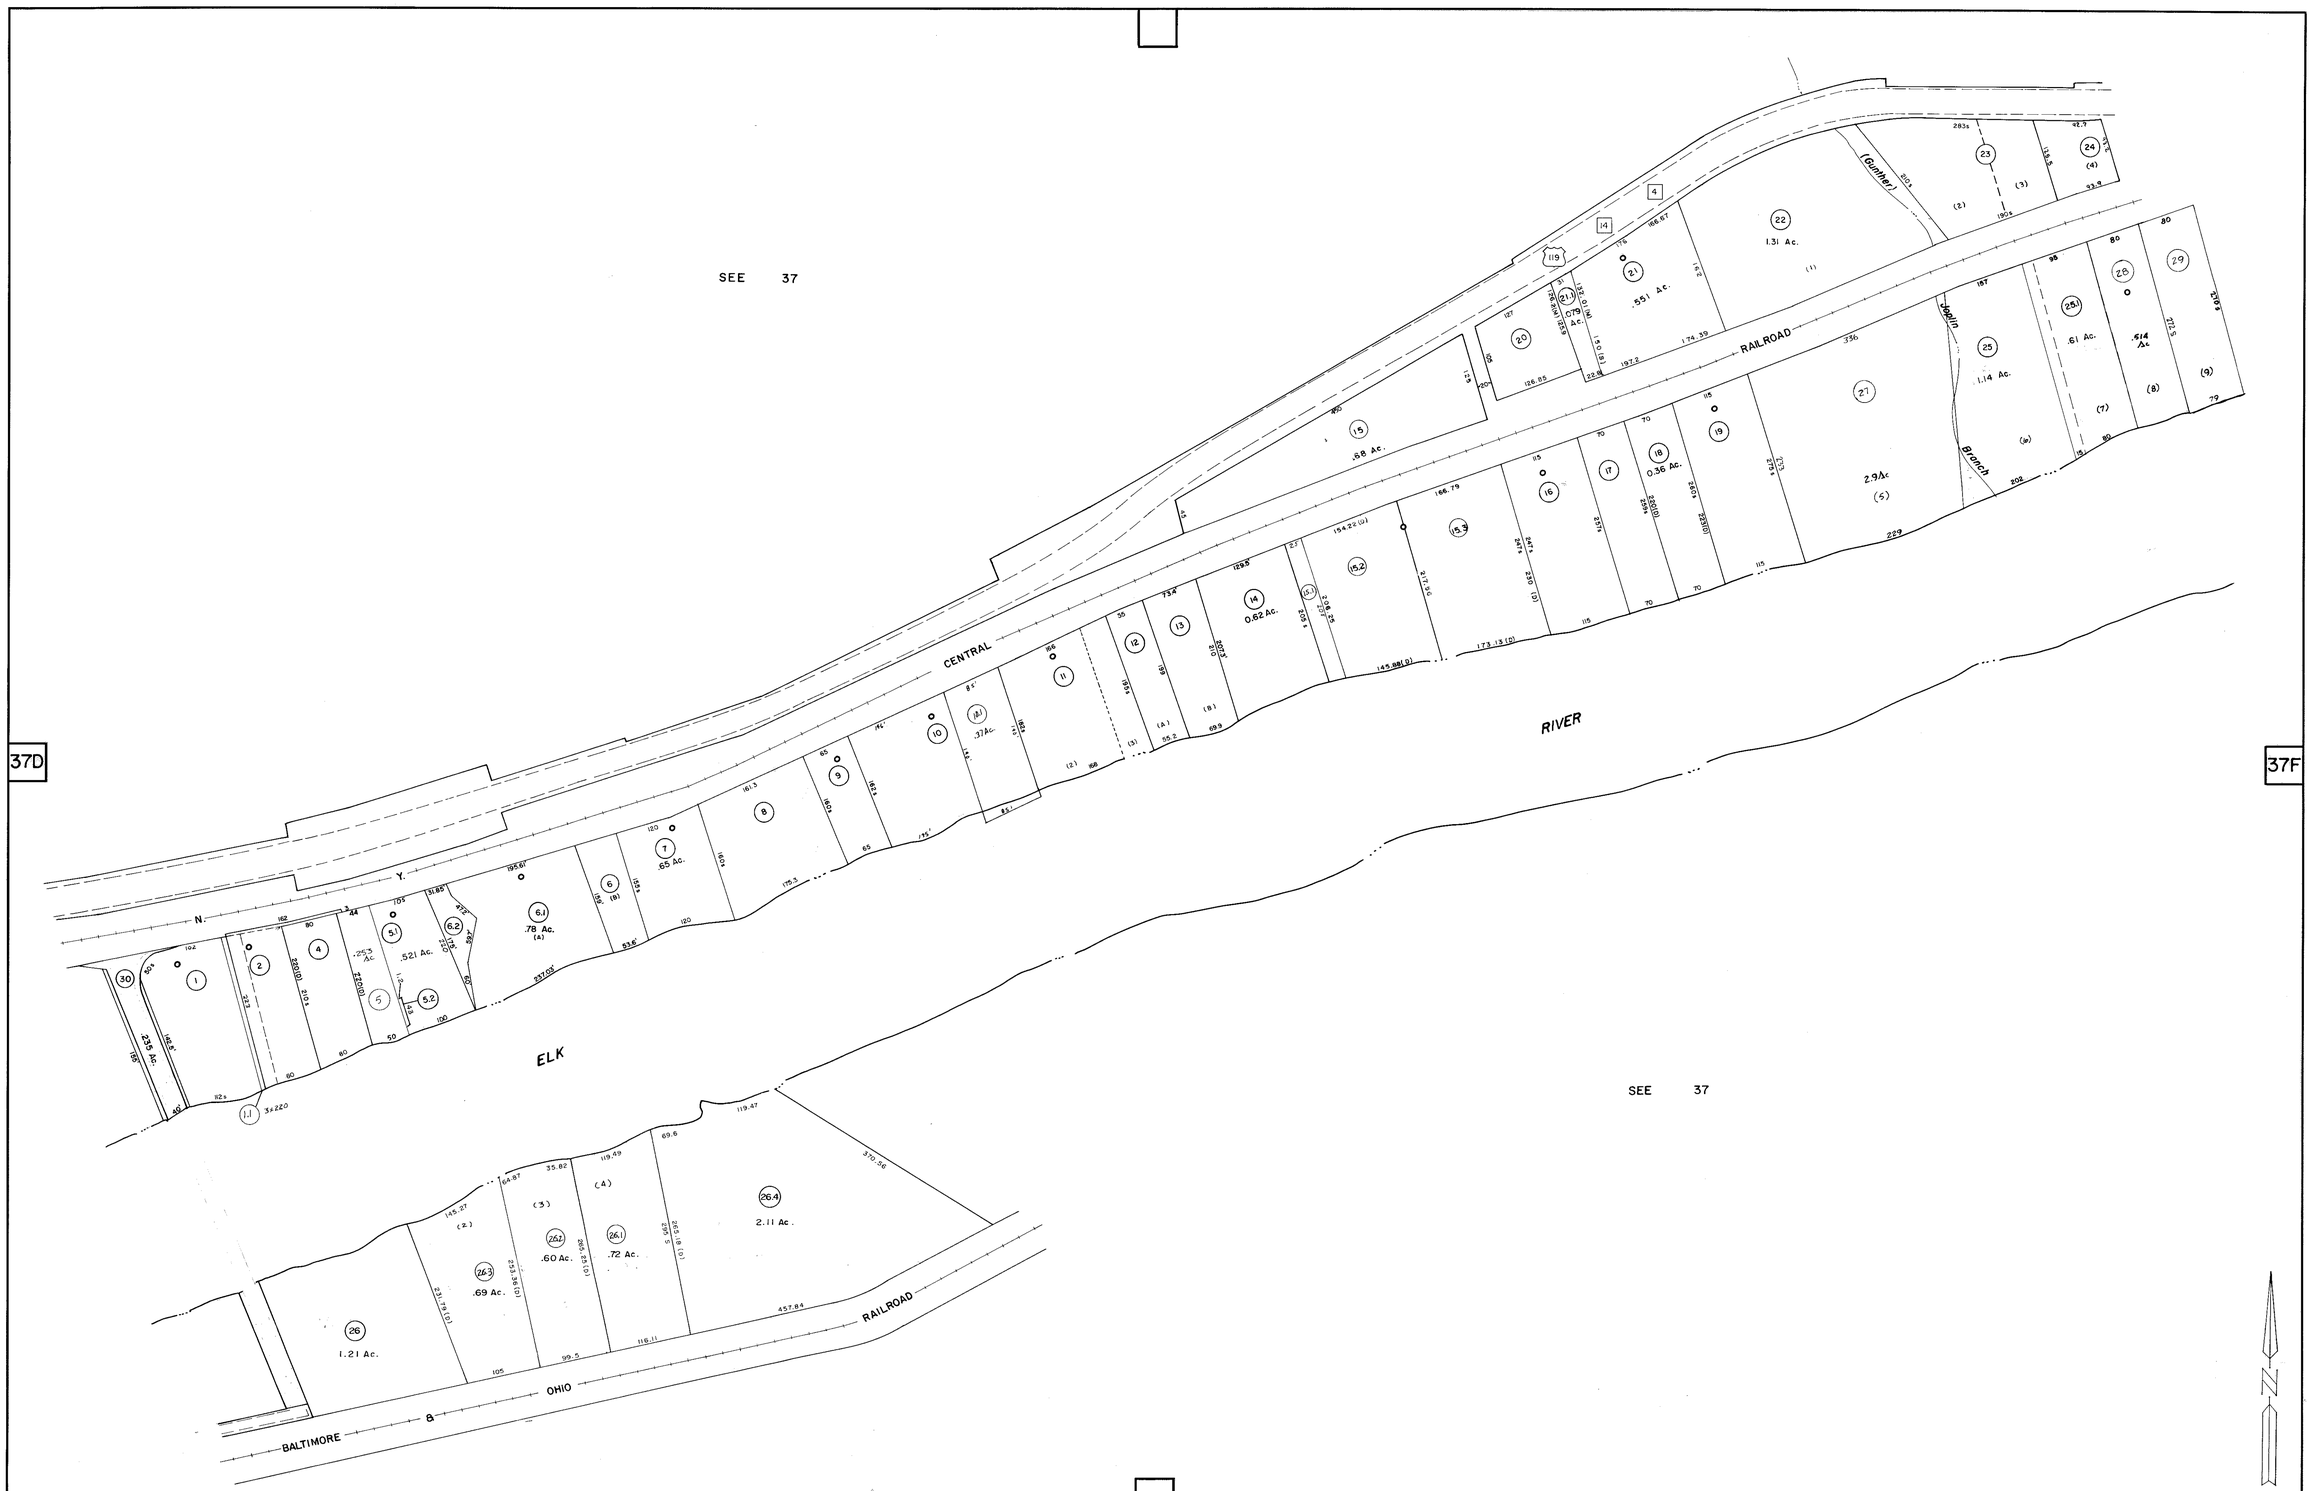

FOR TAX PURPOSES ONLY

PREPARED BY

AERO SERVICE CORPORATION
A DIVISION OF LITTON INDUSTRIES
210 E. COURTLAND ST., PHILADELPHIA, PA. 19120

AMERICAN AIR SURVEYS, INC.
907 PENN AVENUE, PITTSBURGH 22, PA.
NEW YORK ATLANTA

Legend

Property Line	Original lot line		
Right of way line	Deed lot number (in parenthesis)	(15)	
Edge of pavement or roadway	Parcel or index number (in circle)	99	
Corporation line	Improvement		
District line	Railroad		
County line	Scaled Dimension	S	
Stream	Original block number	22	

Revisions

1	3-27-74 JC		9	OGIS 4/5/94 SAJ		17	
2	10-8-75 BAH		10	O.G.I.S 6-20-96 J.E.B		18	
3	1-30-78 KG		11	6-14-2000 J.A.B.		19	
4	1/18/79 DC		12			20	
5	July 1980 [illegible]		13			21	
6	Revised to 7-1-85 [illegible]		14			22	
7	REV. TO 7-1-87 NCS		15			23	
8	Revised 7-1-89 [illegible]		16			24	

KANAWHA COUNTY

Office of Assessor

CHARLESTON, WEST VIRGINIA

ELK DISTRICT
Map No. 37E

Photo No.: 16-370, 371 Scale: 1" = 100'

Date, Photography: April, May, 1964 Date, Map: 7-6-66