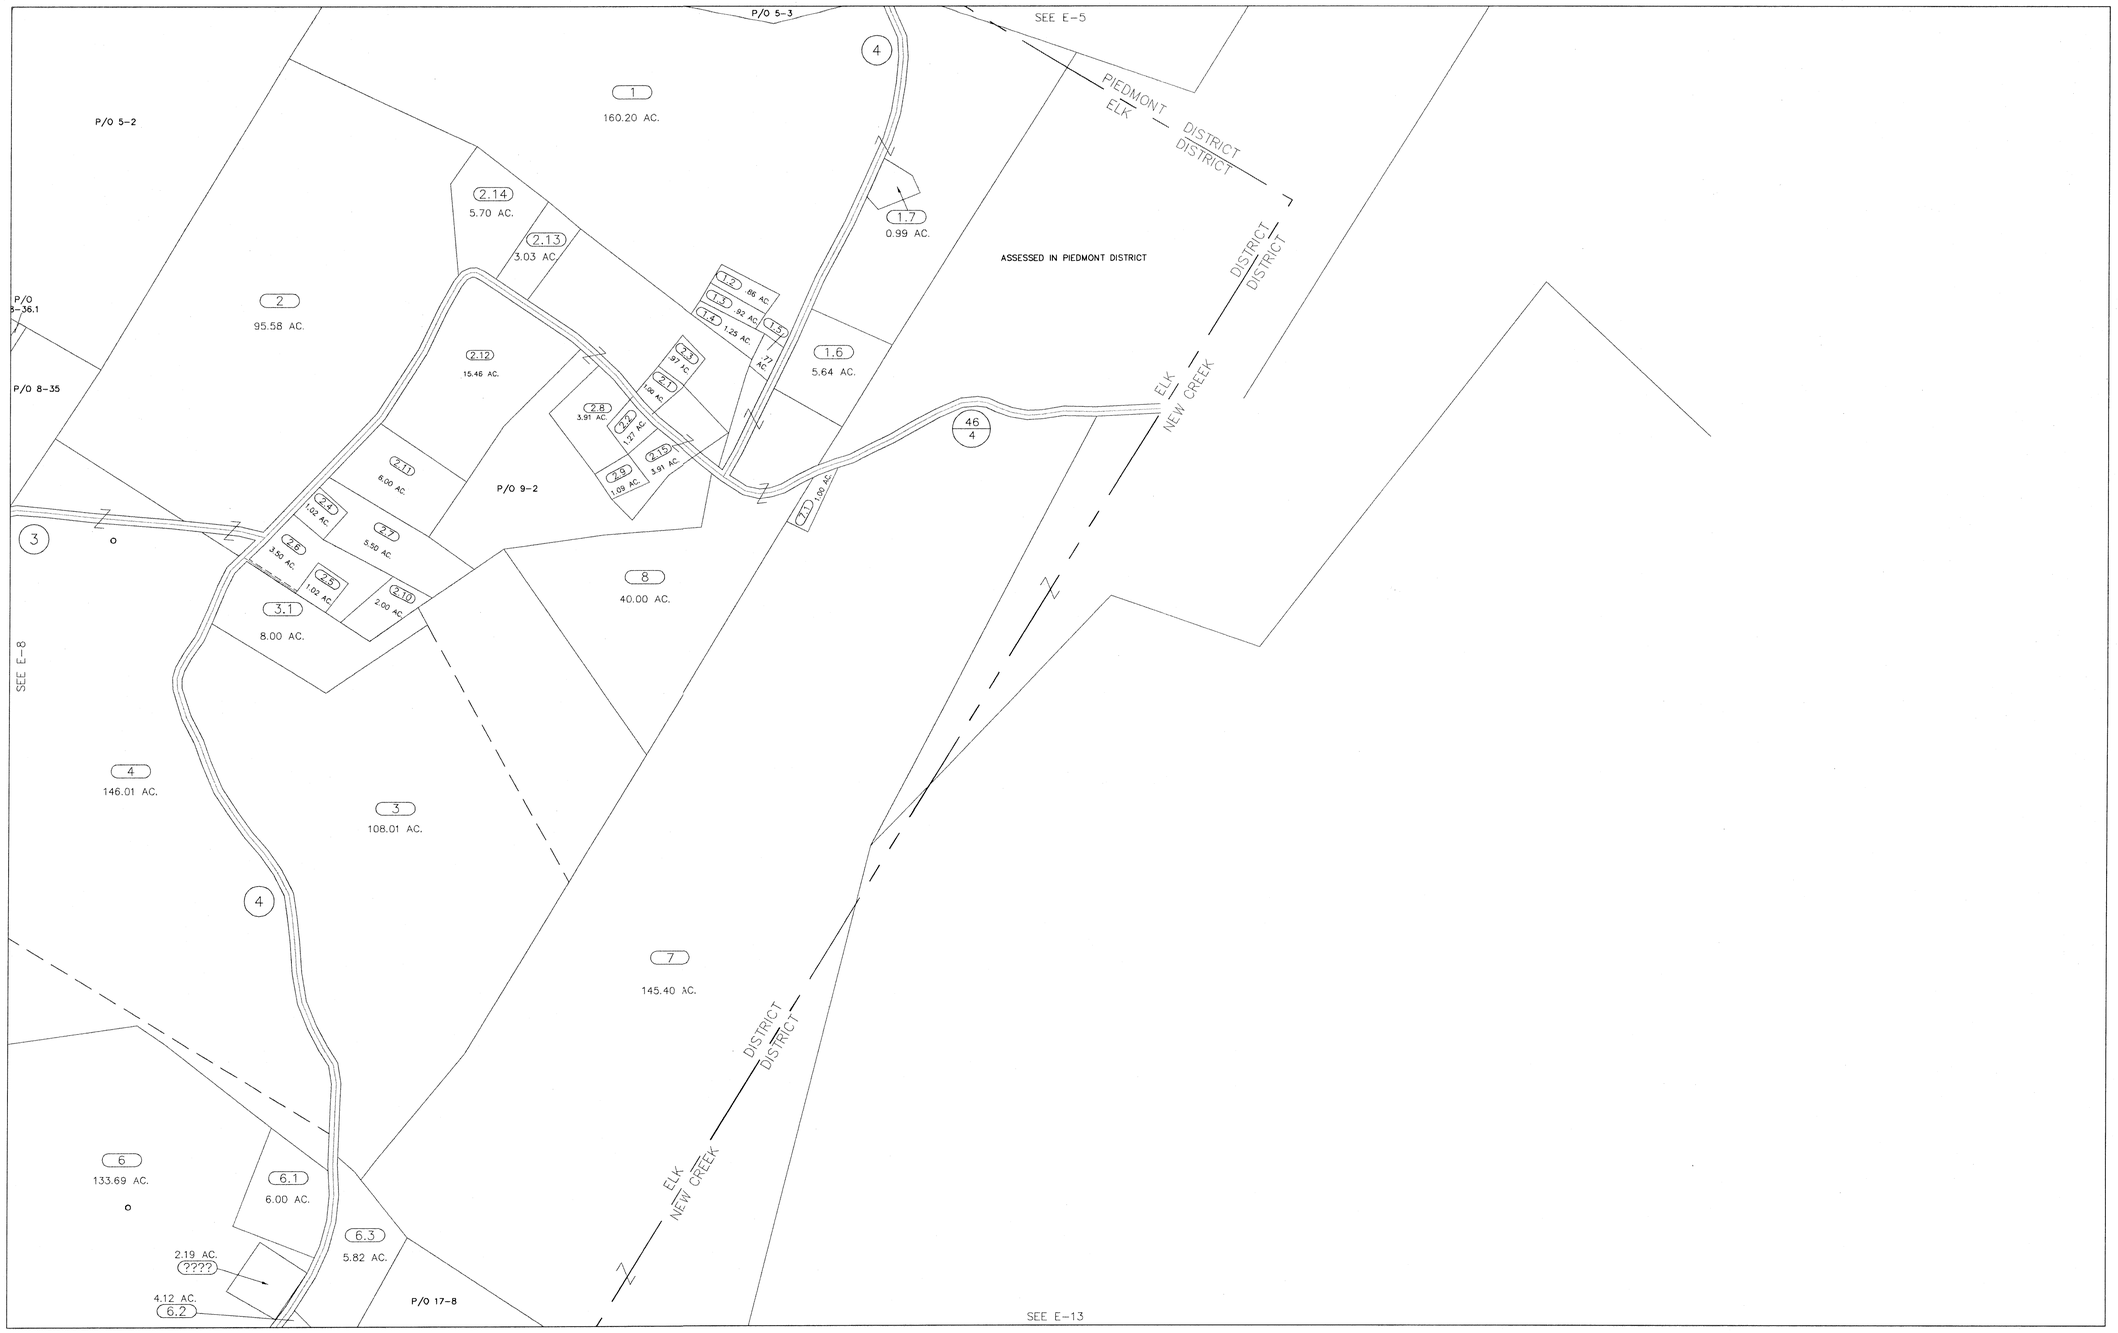

This tax map is a copy of the Assessor's official record and the reproduction, copying, distribution or sale of such tax maps or any copies thereof without the written permission of the County Assessor is prohibited.

For Tax Purposes Only

Prepared by

KEYSTONE MAPPING COMPANY, INC.

Photogrammetric Engineers

York, Pennsylvania

TAX MAPS DIGITALLY REPRODUCED BY: COMPUTER MAPPING CONSULTANTS, INC. 106 Cord St., Kingwood, WV 26537

N

Legend

Property line	Original lot line
Edge of Pavement	Deed lot number in parenthesis (15)
Corporation line	Parcel or index number 999.9
District line	Improvement
County line	Railroad
State line	

Revisions

1		9	
2		10	
3		11	
4		12	
5		13	
6		14	
7		15	
8		16	

MAP REFERENCE

4	5	
8	9	
12	13	

MINERAL COUNTY

Office of Assessor

For Tax Purposes Only

ELK

Map No.: 9 FILE NAME: E02-09.DWG

Date,Aerial Photography: 04/58 Date of Map: 04/59

Photo No.: 113 Scale: 1" = 400'