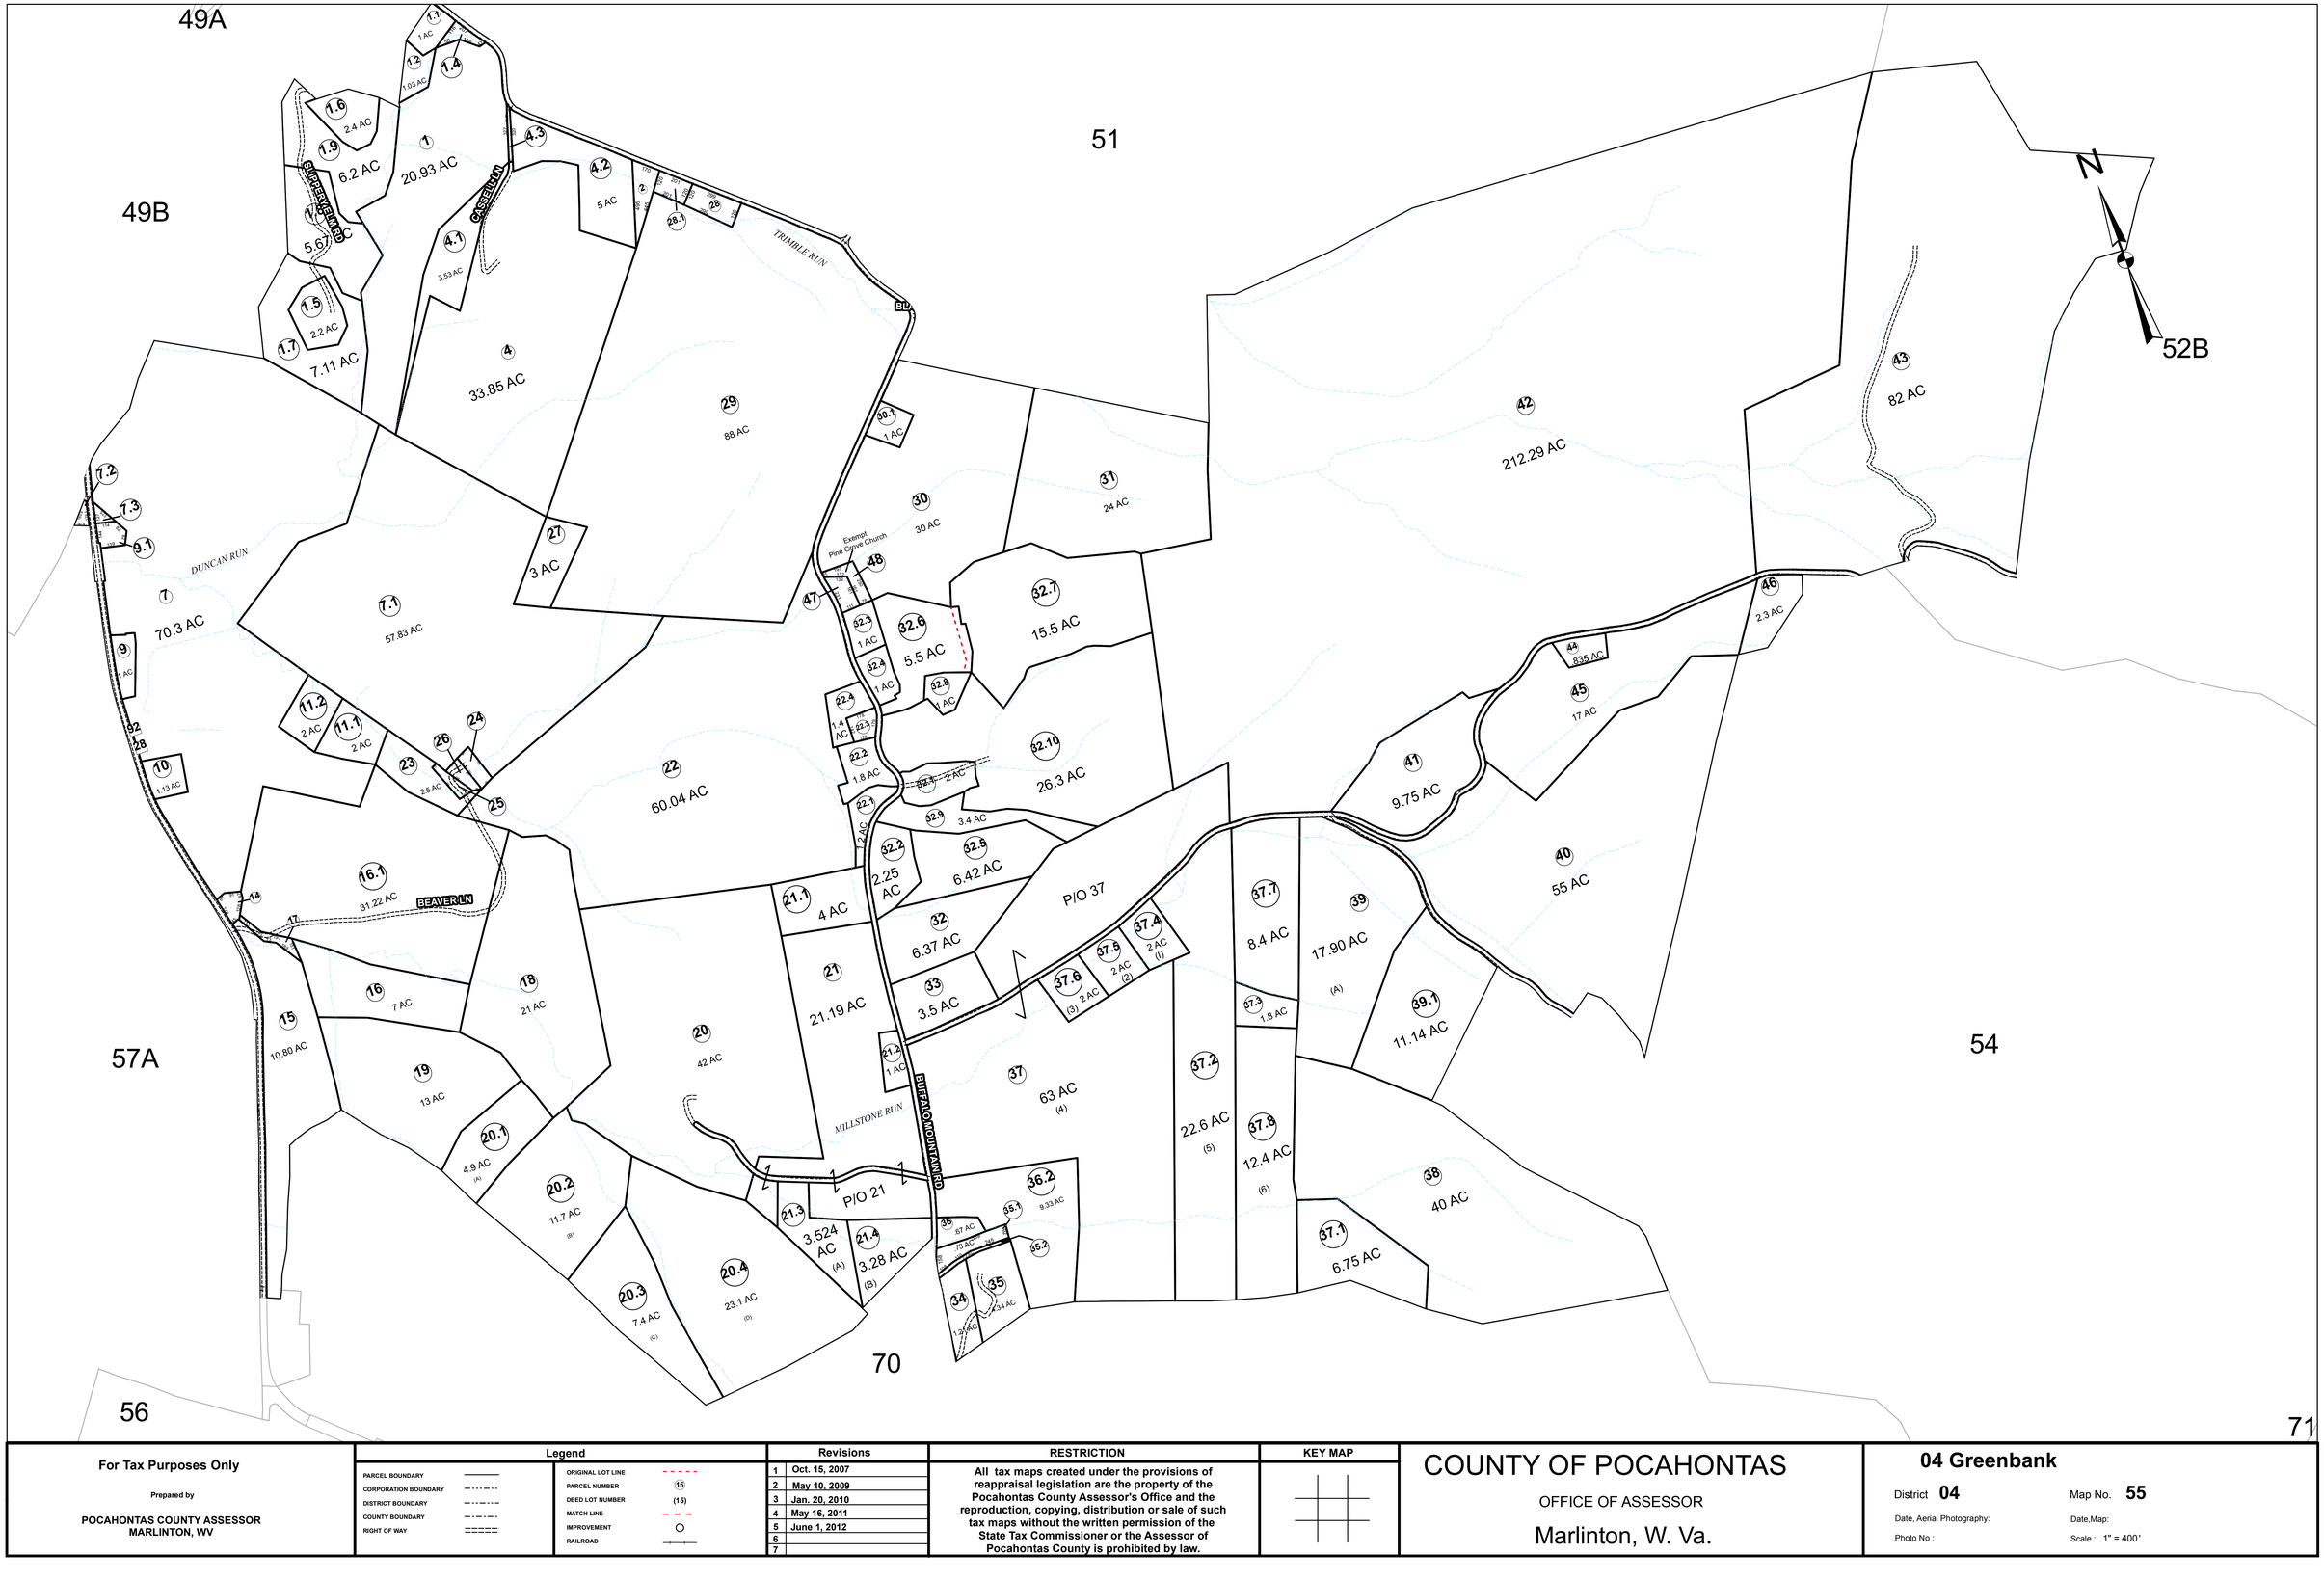

For Tax Purposes Only	Legend		Revisions	RESTRICTION	KEY MAP
Prepared by POCAHONTAS COUNTY ASSESSOR MARLINTON, WV	PARCEL BOUNDARY CORPORATION BOUNDARY DISTRICT BOUNDARY COUNTY BOUNDARY RIGHT OF WAY	ORIGINAL LOT LINE PARCEL NUMBER 15 DEED LOT NUMBER (15) MATCH LINE IMPROVEMENT RAILROAD	1 Oct. 15, 2007 2 May 10, 2009 3 Jan. 20, 2010 4 May 16, 2011 5 June 1, 2012 6 7	All tax maps created under the provisions of reappraisal legislation are the property of the Pocahontas County Assessor's Office and the reproduction, copying, distribution or sale of such tax maps without the written permission of the State Tax Commissioner or the Assessor of Pocahontas County is prohibited by law.	

COUNTY OF POCAHONTAS

OFFICE OF ASSESSOR

Marlinton, W. Va.

04 Greenbank

District **04** Map No. **55**

Date, Aerial Photography:

Photo No :

Date,Map:

Scale : 1" = 400'