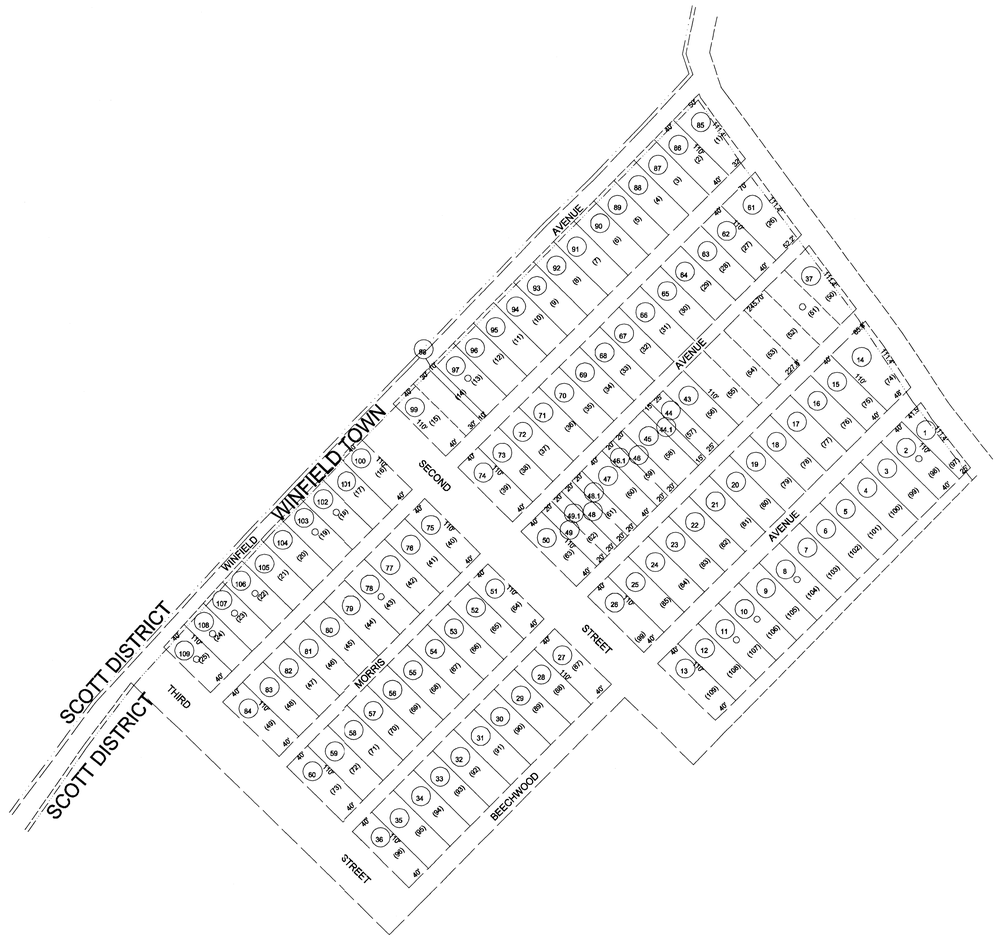


FOR TAX PURPOSES ONLY
PREPARED BY
PUTNAM COUNTY
ASSESSOR'S OFFICE
WINFIELD, WEST VIRGINIA

**LEGEND**

| | | | |
|---|---|---|---|
| **PROPERTY LINE** | | **ORIGINAL LOT LINE** | |
| **EDGE OF PAVEMENT OR ROADWAY** | | **DEED LOT NUMBER** | (15) |
| **CORPORATION LINE** | | **PARCEL OR INDEX NO.** | (99) |
| **DISTRICT LINE** | | **IMPROVEMENT(S)** | ○ |
| **COUNTY LINE** | | **RAILROAD** | |
| STATE LINE | | SCALED DIMENSION | (S) |
| LAND HOOK | | DEED DIMENSION | (D) |
| WATER | | CALCULATED DIMENSION | (C) |

RESTRICTION

ALL TAX MAPS CREATED UNDER THE PROVISIONS OF REAPPRAISAL LEGISLATION ARE THE PROPERTY OF THE STATE OF WEST VIRGINIA AND THE REPRODUCTION, COPYING, DISTRIBUTION OR SALE OF SUCH TAX MAPS OR ANY COPIES THEREOF WITHOUT THE WRITTEN PERMISSION OF THE STATE TAX COMMISSIONER IS PROHIBITED BY LAW

**REVISIONS**

1. CONVERTED TO CAD FILE 3/21/97

**KEY MAP**

184 / 184 03 184 / 184

# PUTNAM COUNTY

## STATE OF WEST VIRGINIA

**OFFICE OF ASSESSOR**

**DISTRICT** SCOTT

**SHEET NO.:** 184B

DATE, AERIAL PHOTOGRAPHY:
**PHOTO NO.:**

DATE, MAP:
SCALE: 1"= 100'