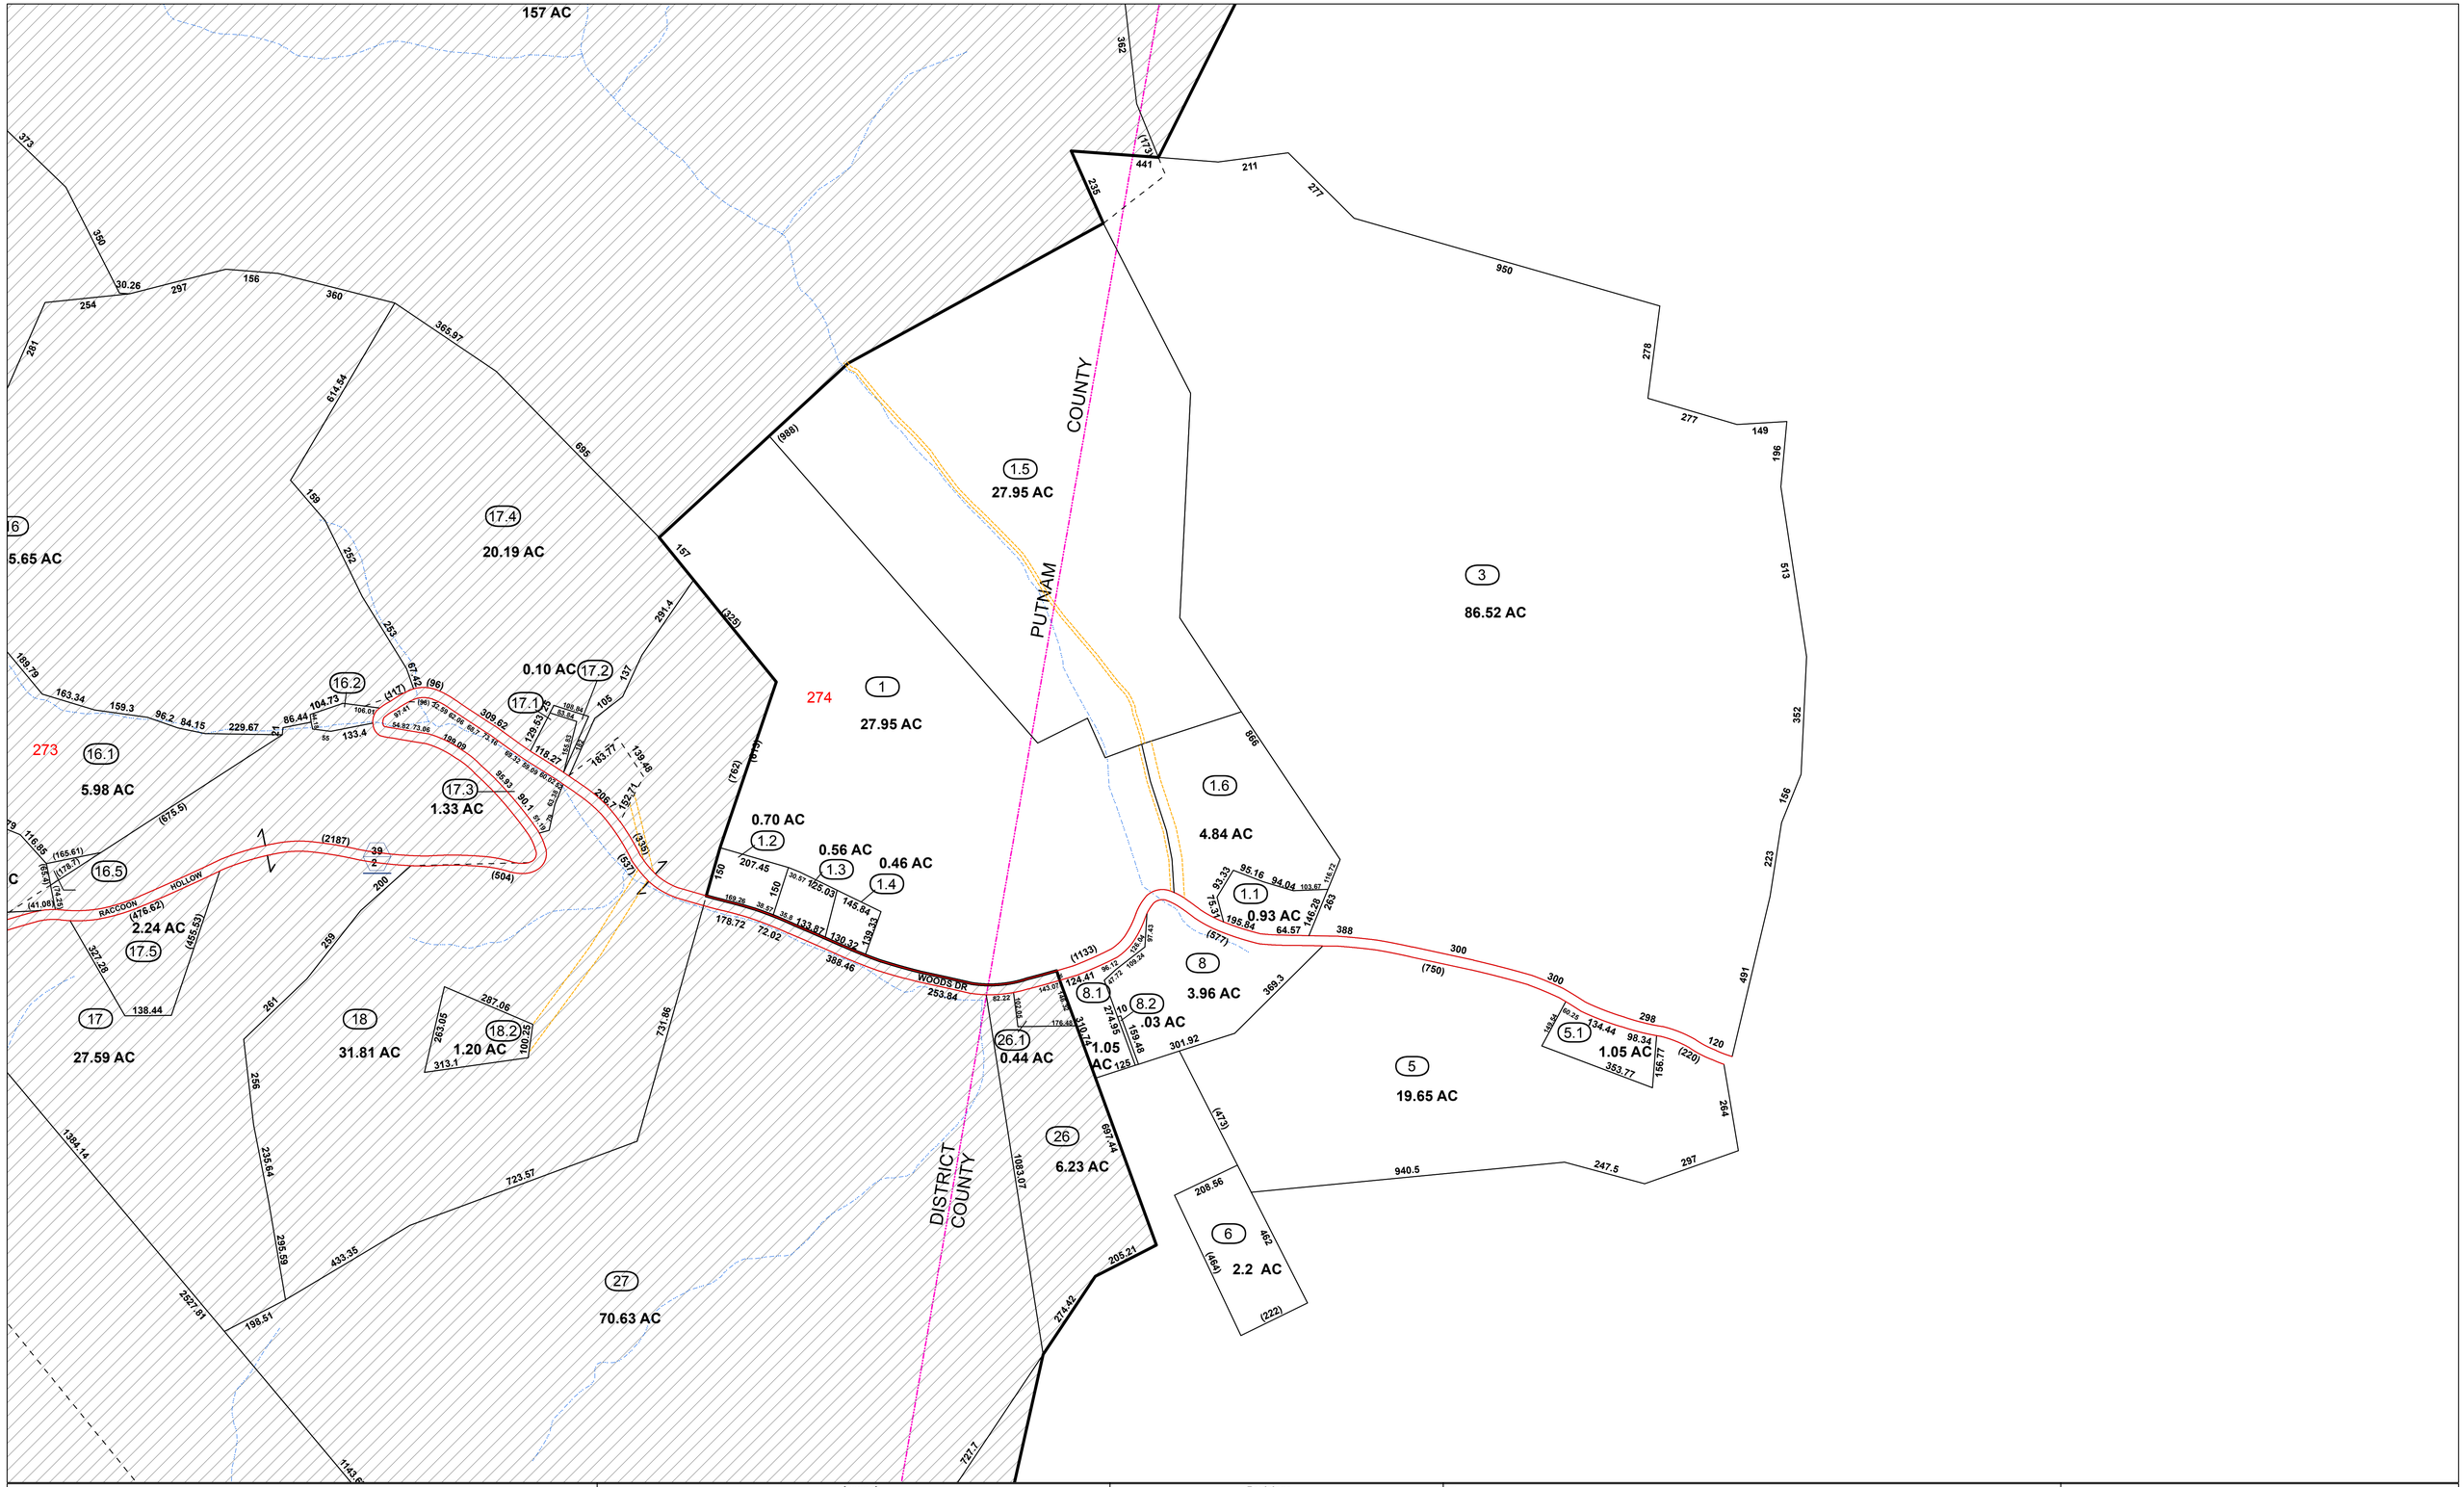

N
W E
S

Date: 11/6/2013

PREPARED BY
THE MAPPING / GIS STAFF OF:

SHERRY L. HAYES
PUTNAM COUNTY ASSESSOR
3389 WINFIELD ROAD
WINFIELD, WV 25213
PHONE: (304) 586-0206
FAX: (304)586-0226

FOR TAX PURPOSES ONLY

ALL TAX MAPS CREATED UNDER THE PROVISIONS OF REAPPRAISAL LEGISLATION ARE THE PROPERTY OF PUTNAM COUNTY WEST VIRGINIA AND THE REPRODUCTION, COPYING, DISTRIBUTION OR SALE OF SUCH TAX MAPS OR ANY COPIES THEREOF WITHOUT THE WRITTEN PERMISSION OF THE PUTNAM COUNTY ASSESSOR IS PROHIBITED BY LAW.

Legend

Road ROW	Lot Lines	Utility_Easement
Parcel Boundary	Road Easement	23 Parcel Number
Rail ROW	Parcel-Easement	*001* Routing Number
Road-Rail ROW	Parcel-Road ROW	(12) Deed Lot Number
District	Parcel Hook	

Revisions

1. 10/15/09 UPDATE SUPPLIED TO STATE (PAW)
2. 8/8/2013 PRINTED MAPS FOR DRAWER - PAW
3. 11/06/2013 UPDATE SUPPLIED TO STATE (PAW)
4.
5.
6.
7.

PUTNAM COUNTY

STATE OF WEST VIRGINIA

OFFICE OF ASSESSOR

District CURRY

Sheet No.: 274

Date, Aerial Photography: 2010

Scale: 1" = 400'